WASHINGTON COUNTY OREGON

3J CONSULTING

SW 74TH AVENUE - EAST WALK OPTION

DESIGN IS PRELIMINARY AND SUBJECT TO CHANGE
DECEMBER 2020

LEGEND

- EXISTING TAX LOT LINES
- EXISTING RIGHT-OF-WAY
- PROPOSED RIGHT-OF-WAY
- PROPOSED CONCRETE SIDEWALK (SECTION A)
- PROPOSED CONCRETE SIDEWALK (SECTION B)
- PROPOSED ASPHALT PAVEMENT
- PROPOSED AFFECTED DRIVEWAY
- EXISTING CONCRETE SIDEWALK (TO REMAIN)
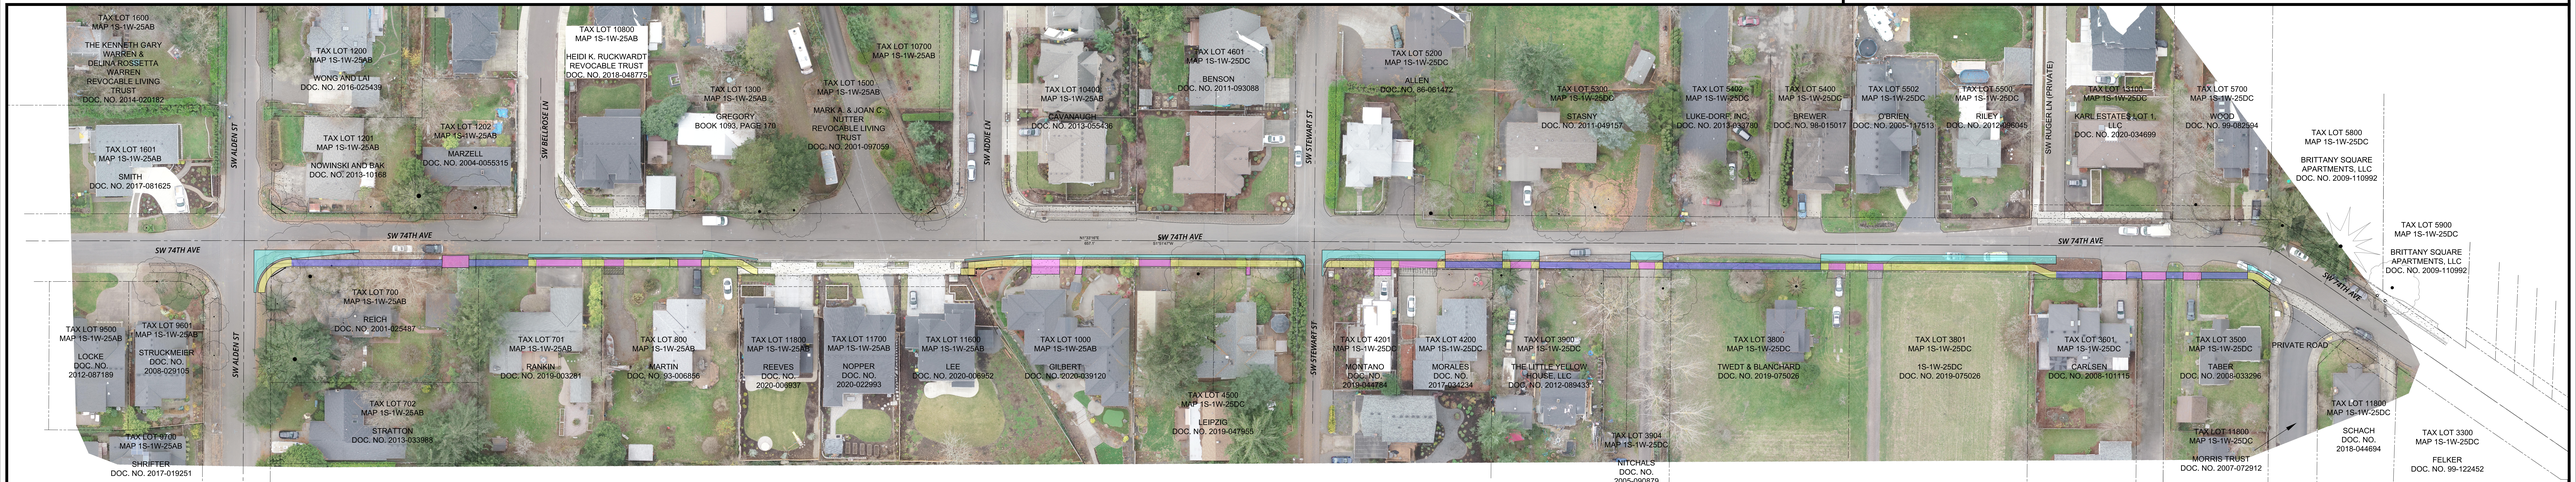
SCALE: 1"=50'