NW WALKER ROAD (173RD TO 185TH)

WASHINGTON COUNTY

PRELIMINARY - DESIGN SUBJECT TO CHANGE

JUNE 2020

3J CONSULTING

WASHINGTON COUNTY OREGON

WALKER ROAD PHASE 3

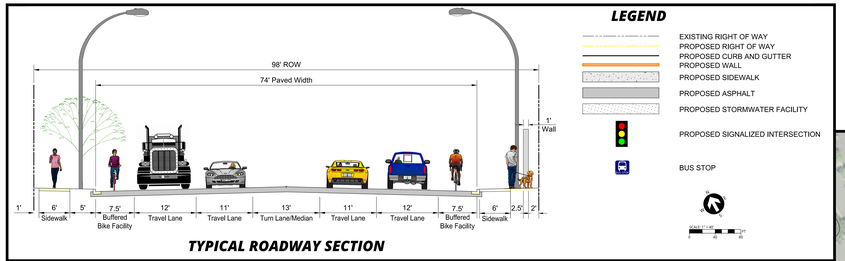

TYPICAL ROADWAY SECTION

LEGEND

- EXISTING RIGHT OF WAY
- PROPOSED RIGHT OF WAY
- PROPOSED CURB AND GUTTER
- PROPOSED WALL
- PROPOSED SIDEWALK
- PROPOSED ASPHALT
- PROPOSED STORMWATER FACILITY
- PROPOSED SIGNALIZED INTERSECTION
- BUS STOP

SCALE 1" = 50'

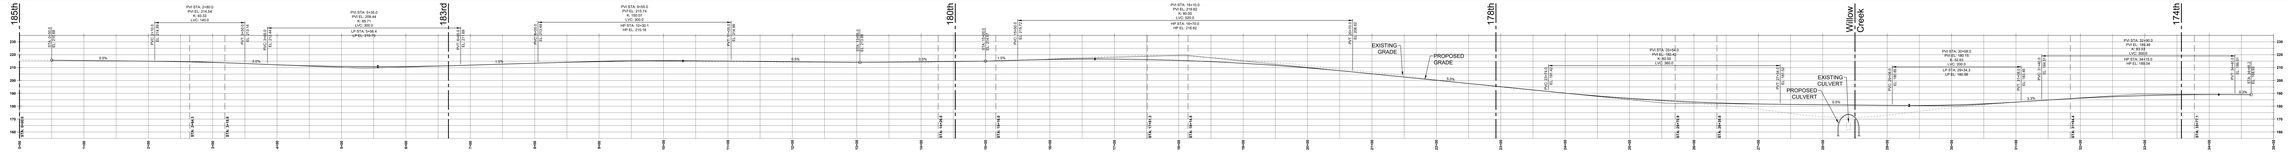

WALKER ROAD PROFILE
(STA 5+00 - STA 39+00)
SCALE: 1" = 40' H, 1" = 20' V