BASALT CREEK PARKWAY EXTENSION
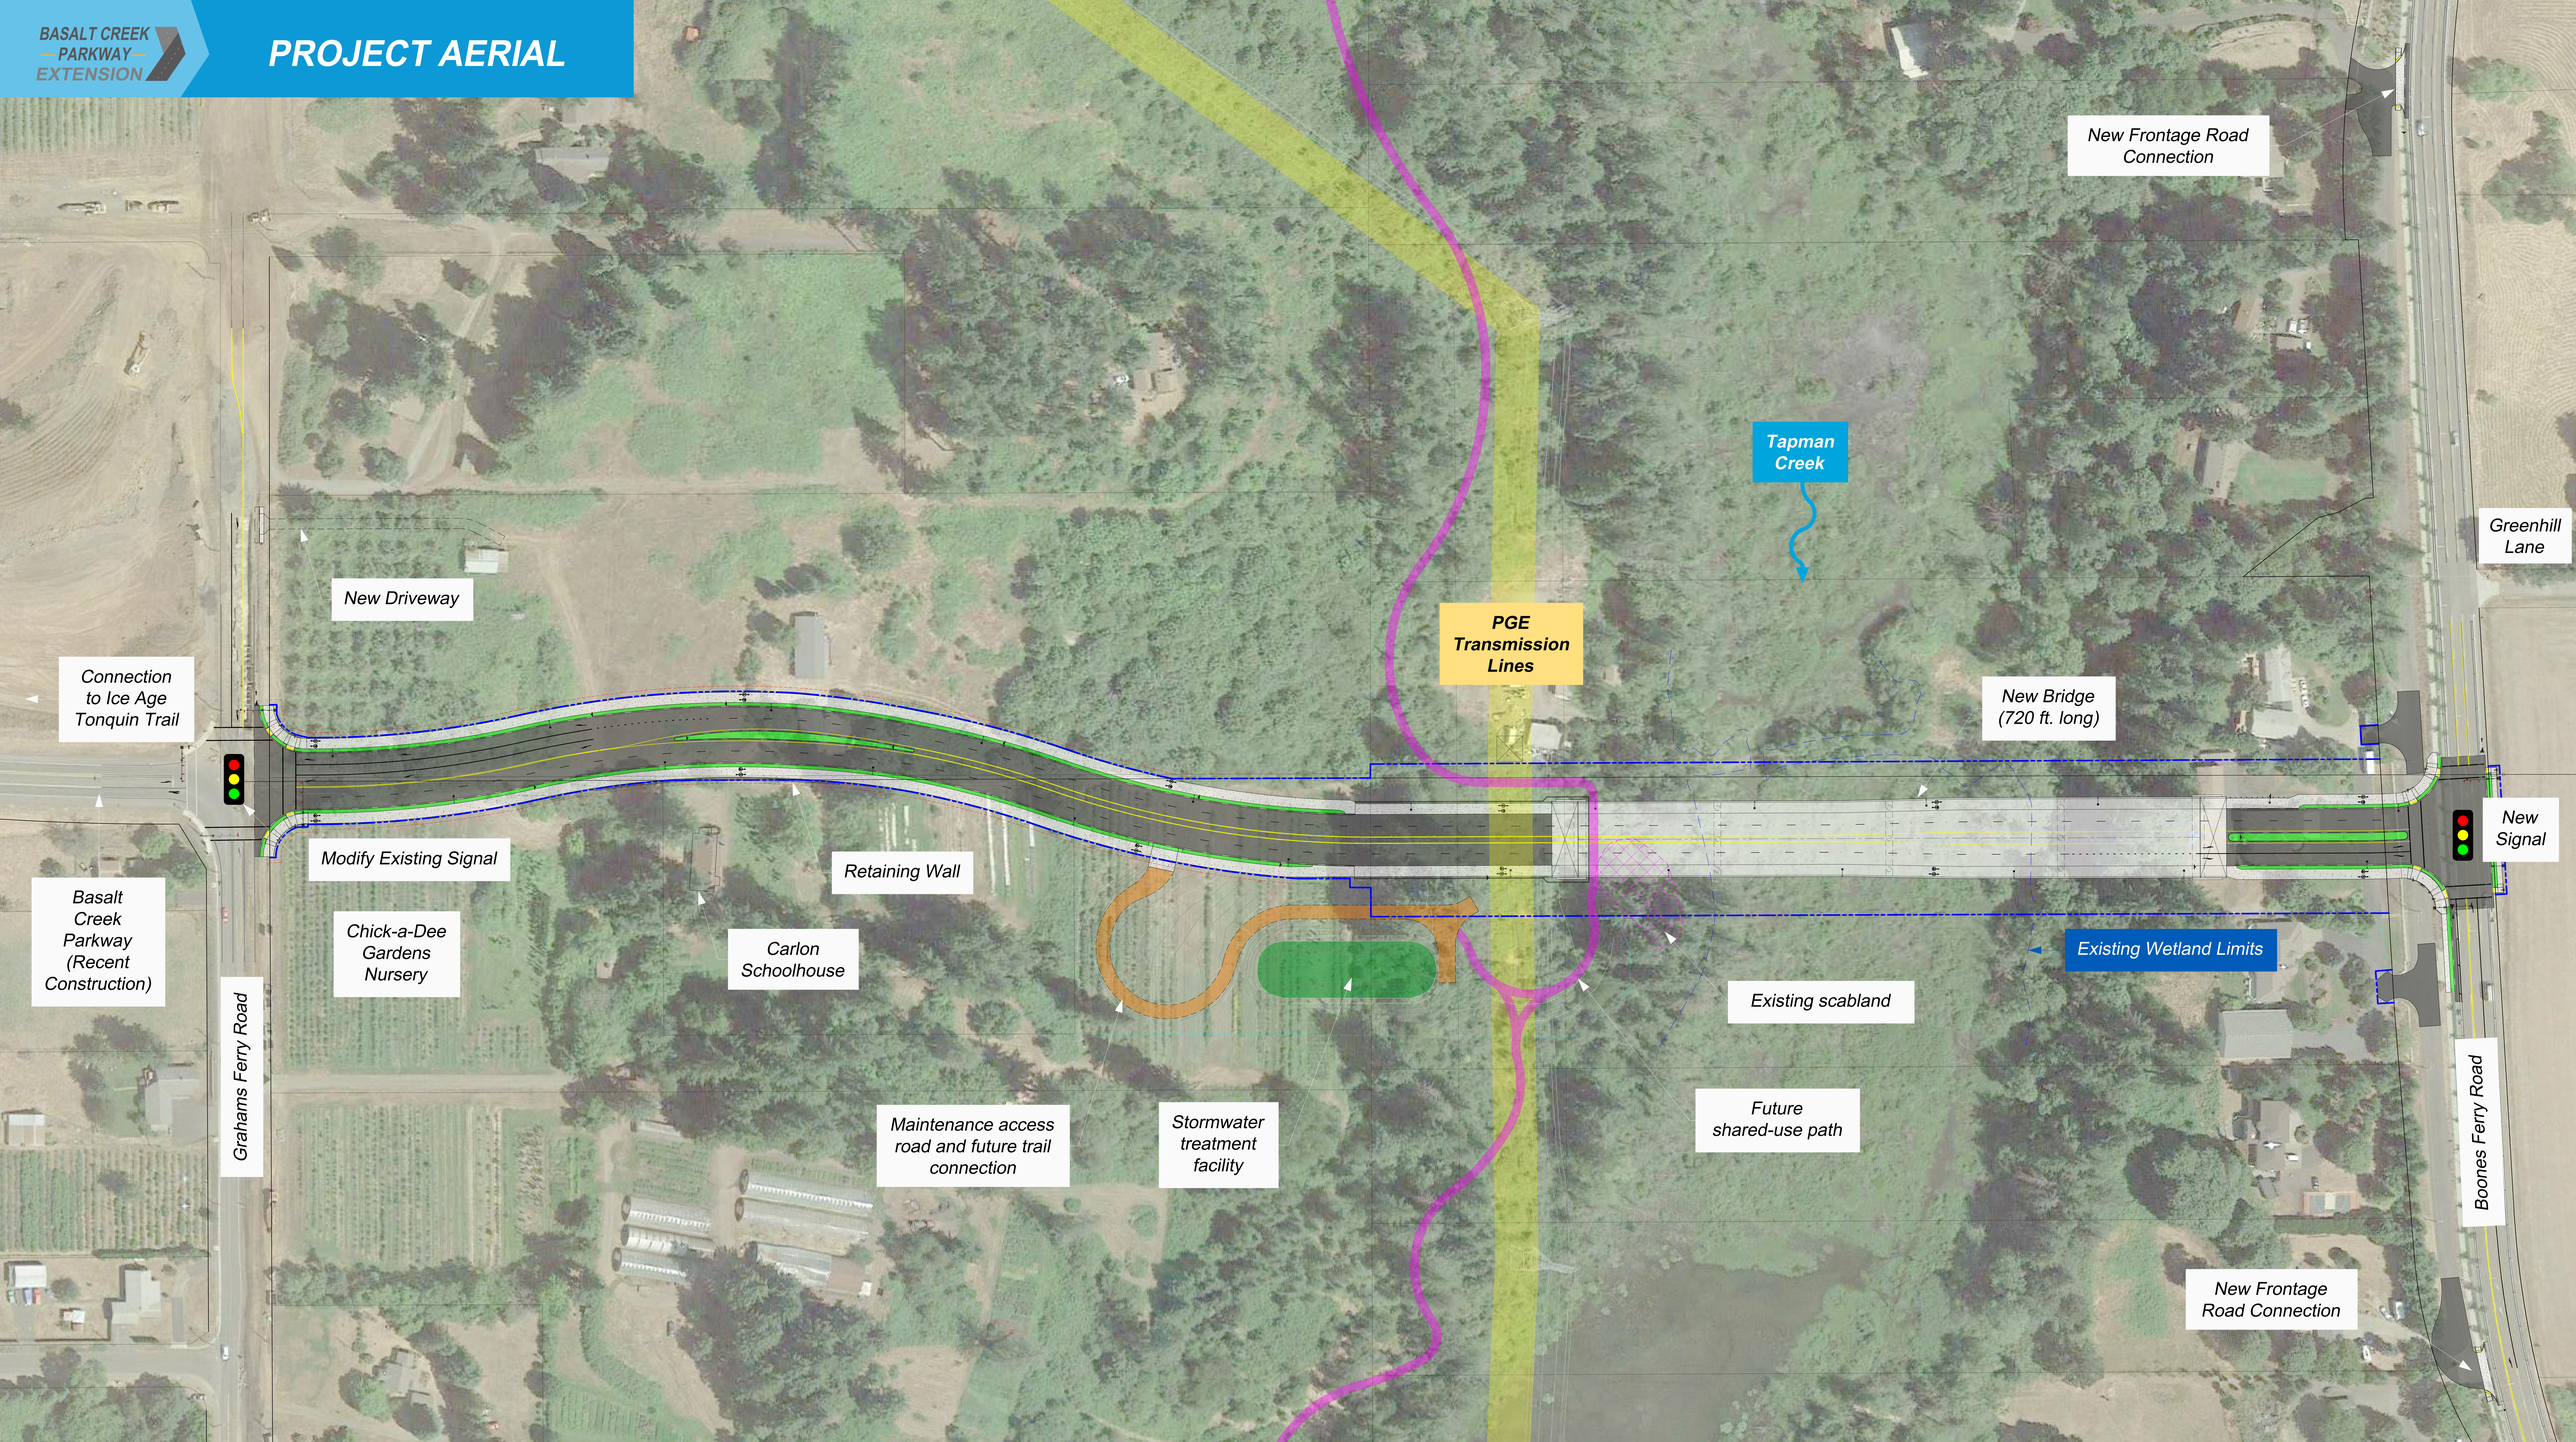
PROJECT AERIAL