
SE TUALATIN VALLEY HWY AT SW 209th AVENUE

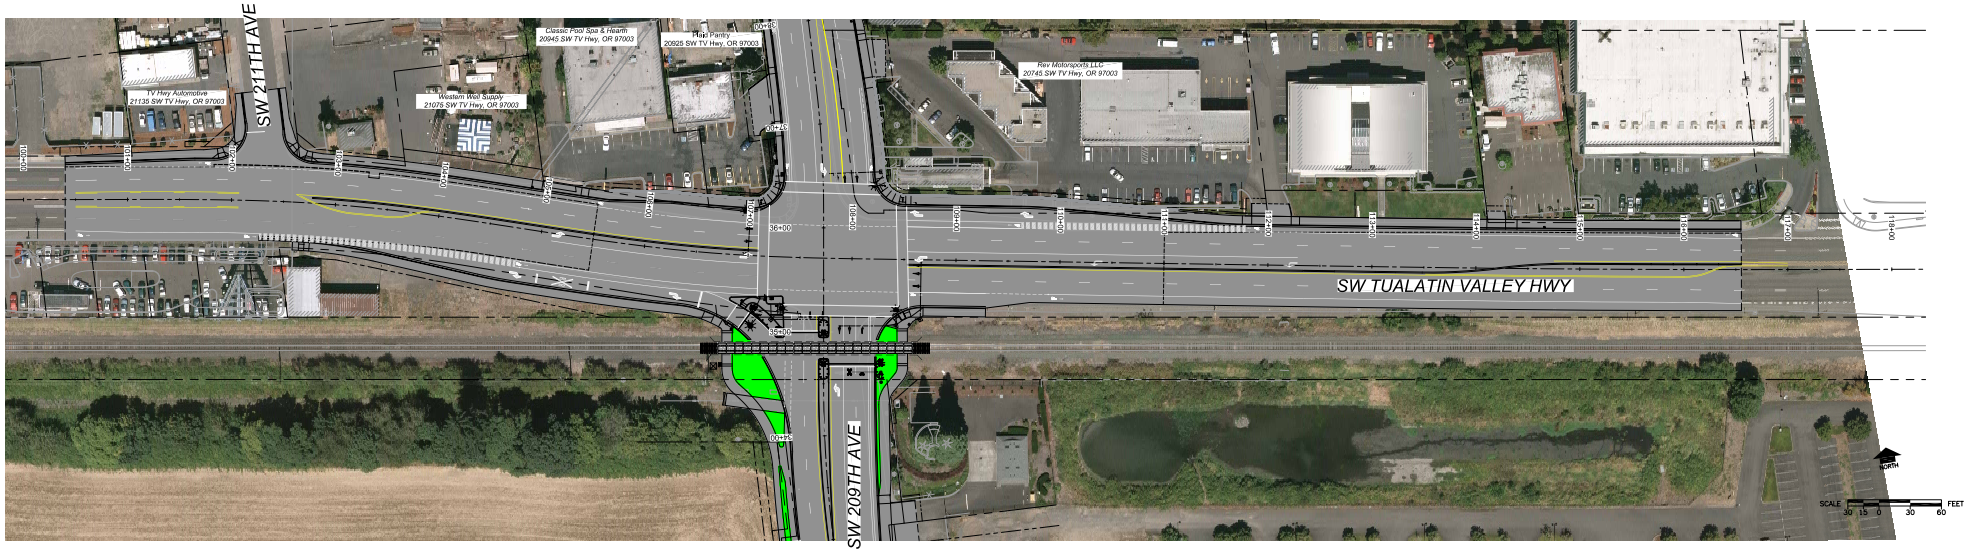

209th Avenue
ALEXANDER STREET TO HAMMAN ROAD

DESIGN SUBJECT TO CHANGE

SW TUALATIN VALLEY HWY AT SW 209TH AVE
WASHINGTON COUNTY